DETAIL #6

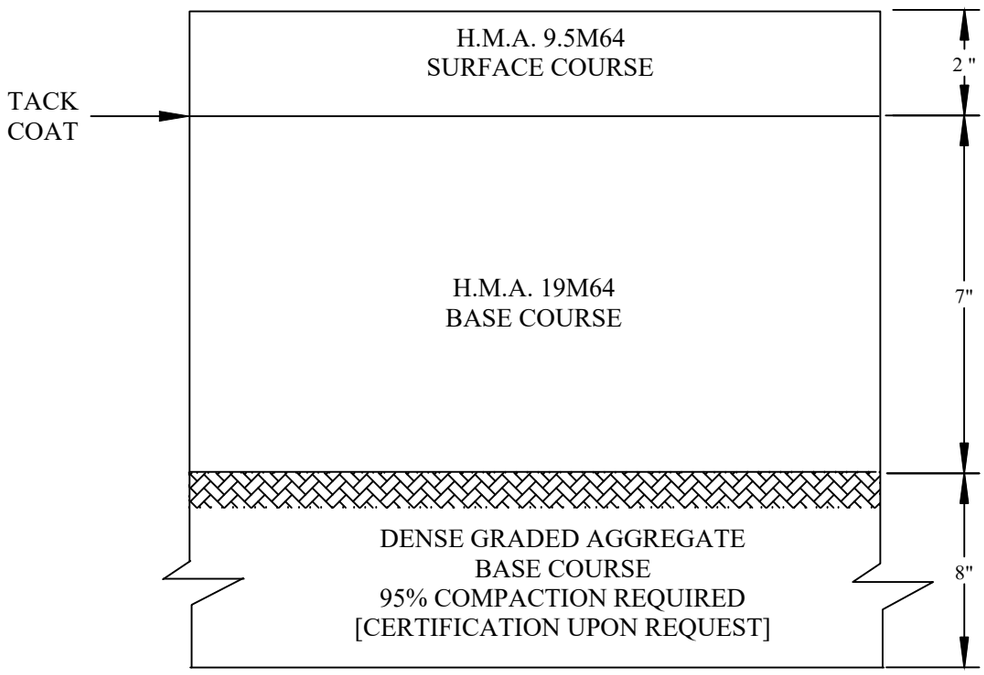

NOTES:

1. MIX NUMBERS ARE IN ACCORDANCE WITH THE CURRENT NEW JERSEY DEPARTMENT OF TRANSPORTATION, STANDARD SPECIFICATIONS FOR ROAD AND BRIDGE CONSTRUCTION.

2. IN LIEU OF DENSE GRADED (DGA), RECYCLED CONCRETE AGGREGATE (RCA) IS ACCEPTABLE. ALL RCA MUST MEET NJDOT SPECIFICATIONS AND BE CERTIFIED BY AN NJDOT APPROVED PLANT OF ORIGIN. ALL RCA SHIPMENTS MUST BE FREE OF FOREIGN MATERIALS AND CONTAMINENTS.

3. PAVEMENT CORES (UPON REQUEST)

Revisions		
NO.	DATE	BY
1	1/16/19	KP

MIDDLESEX
COUNTY • NJ
Department of Transportation • Office of Engineering / Planning / Public Works
75 Bayard St., New Brunswick, NJ 08901

HOT MIX ASPHALT PAVEMENT DETAIL

Ronald M. Sendner Date
Licensed Professional Engineer
License No. 24GE03162200

Designed By	Drawn By
RS	EHC
Checked By	Approved By
RS	RS

Scale: Not to Scale
Sheet No. 1 of 1
Date: 4/25/17

Ronald M. Sendner
County Engineer
N.J. P.E. No. 24GE03162200