DETAIL #13

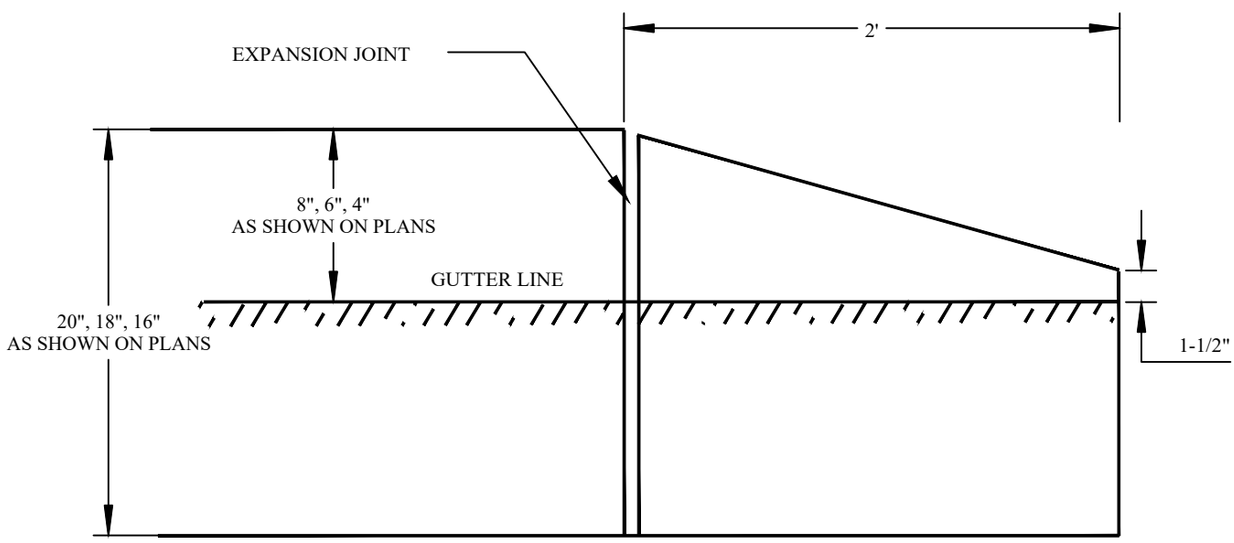

Revisions		
NO.	DATE	BY
1	1/16/19	KP

MIDDLESEX COUNTY • NJ

Department of Transportation • Office of Engineering / Planning / Public Works
75 Bayard St., New Brunswick, NJ 08901

CONCRETE VERTICAL CURB
2' KNOCKOUT DETAIL

Ronald M. Sendner Date
Licensed Professional Engineer
License No. 24GE03162200

Designed By	Drawn By
RS	EHC
Checked By	Approved By
RS	RS

Scale: Not to Scale
Sheet No. 1 of 1
Date: 4/25/17

Ronald M. Sendner
County Engineer
N.J. P.E. No. 24GE03162200